TOWNSHIP OF LAWRENCE MERCER COUNTY

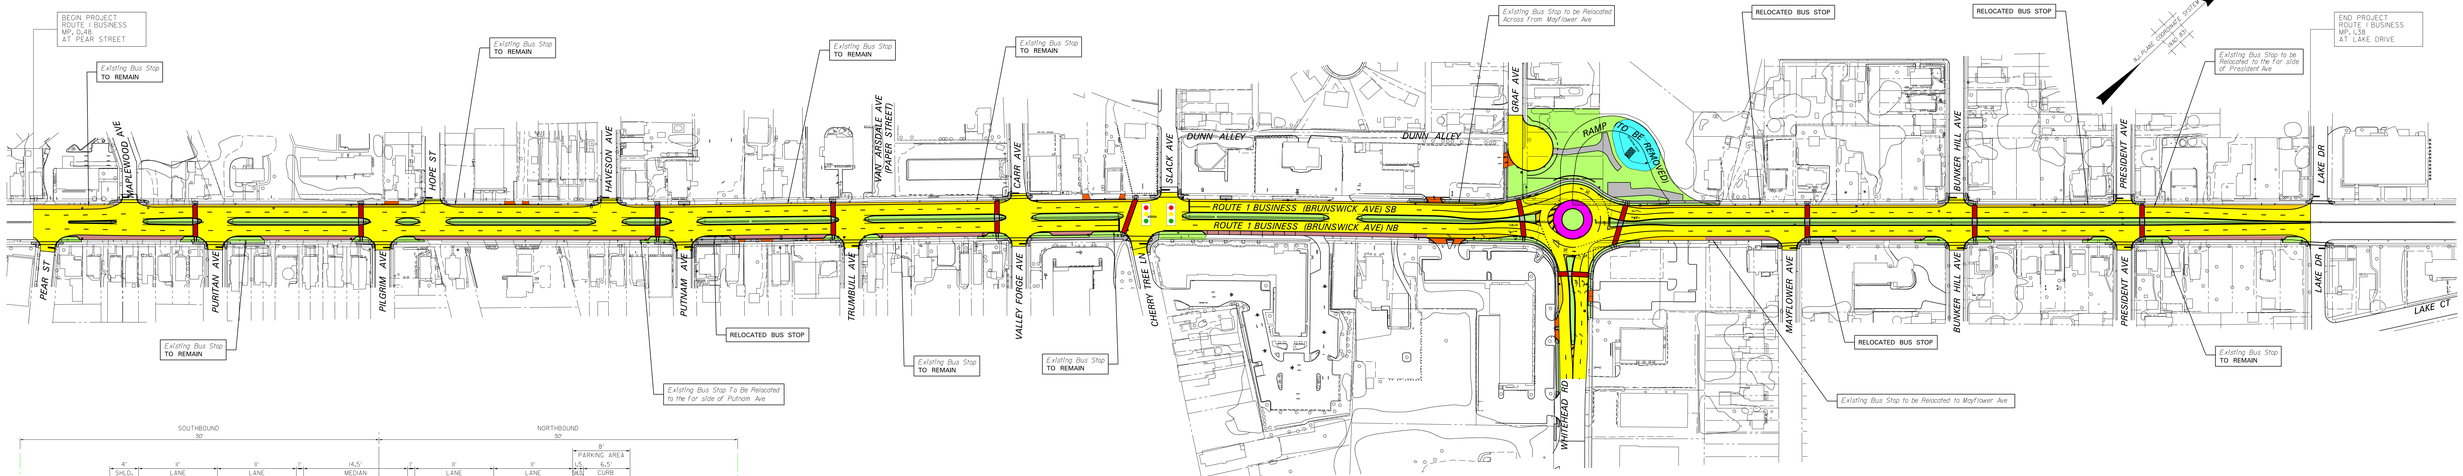

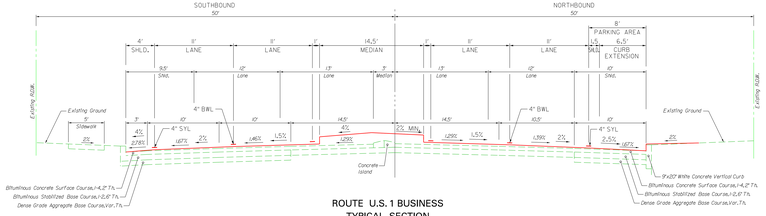

ROUTE U.S. 1 BUSINESS
TYPICAL SECTION
N.T.S.

LEGEND

PROPOSED PARKING LANE	PROPOSED DRIVEWAY
PROPOSED SHOULDER	PROPOSED GRASS AREA
PROPOSED ROADWAY	PROPOSED TRUCK APRON
PROPOSED CURB EXTENSION, SIDEWALK	PROPOSED BASIN
HIGH FRICTION SURFACE TREATMENT CROSSWALK	EXISTING SIGNAL TO BE IMPROVED

SCALE IN FEET
100' 50' 0 100' 200'

ROUTE U.S. 1 BUSINESS
FROM BRUNSWICK CIRCLE TO LAKE DRIVE
NJ TRANSIT PROPOSED BUS STOP LOCATION PLAN

TOWNSHIP OF LAWRENCE MERCER COUNTY

PB
PEB

FEBRUARY 2016